SHEET Nº 1
GENERAL PLAN

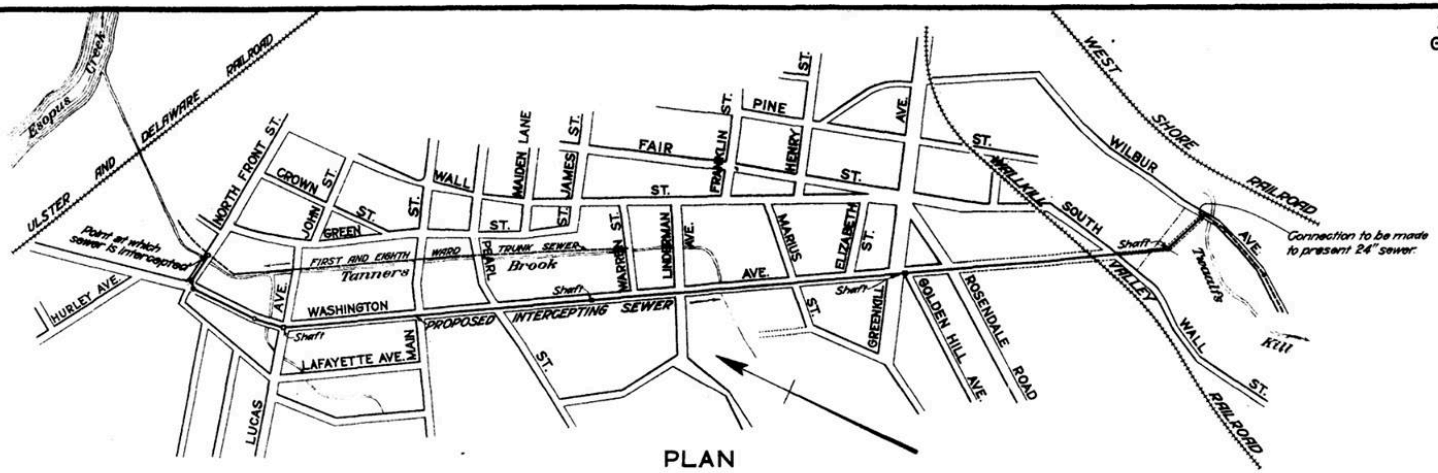

PLAN

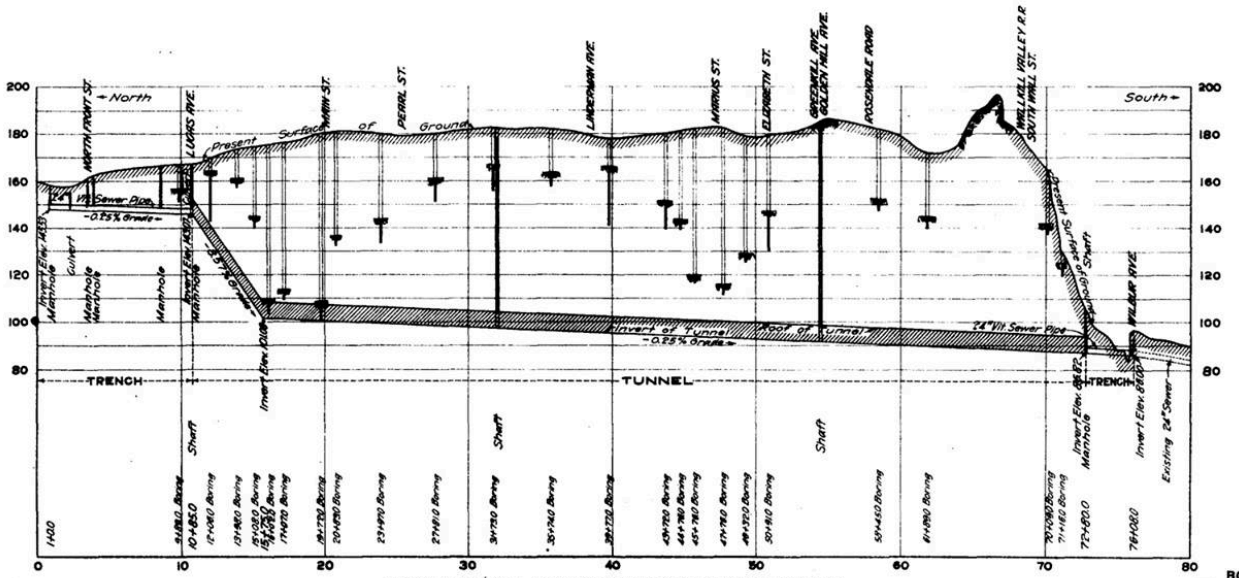

PROFILE ON LINE OF INTERCEPTING SEWER

The classification of materials as interpreted from the borings is not guaranteed.

City of New York
BOARD OF WATER SUPPLY
RESERVOIR DEPARTMENT
INTERCEPTING SEWER
KINGSTON-NEW YORK

325 0 325 650 Ft.
100 0 100 200 M.

Div. Engr.

Dept. Engr.

Chief Engr.

Acc. R.R. 565.