ZE
UNTERED
T BE
K TO
EMENT

TH
TWEEN
AND
RATION

ING

UCTION

NSION

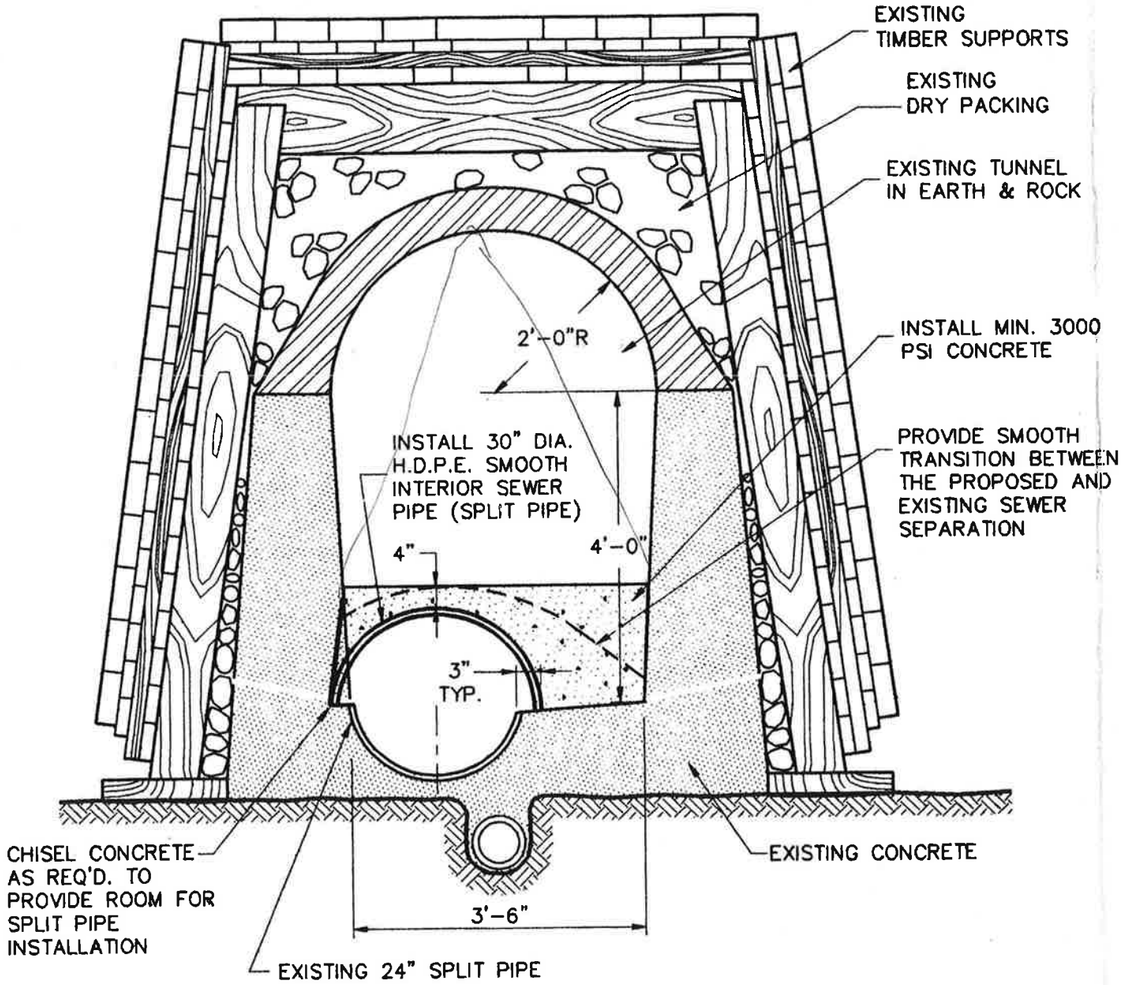

5 / C-2 SEWER SEPARATION FOR EXISTING TUNNEL IN ROCK AND EARTH

NO SCALE

NOTES:

1. SUBSURFACE AND TUNNEL MATERIAL ELEVATIONS BASED ON CONDITIONS ENCOUNTERED IN PILOT TEST BORING B-501-B, AND PLANS FOR THE TUNNEL (ca. 1905). ACTUAL CONDITIONS MAY VARY.

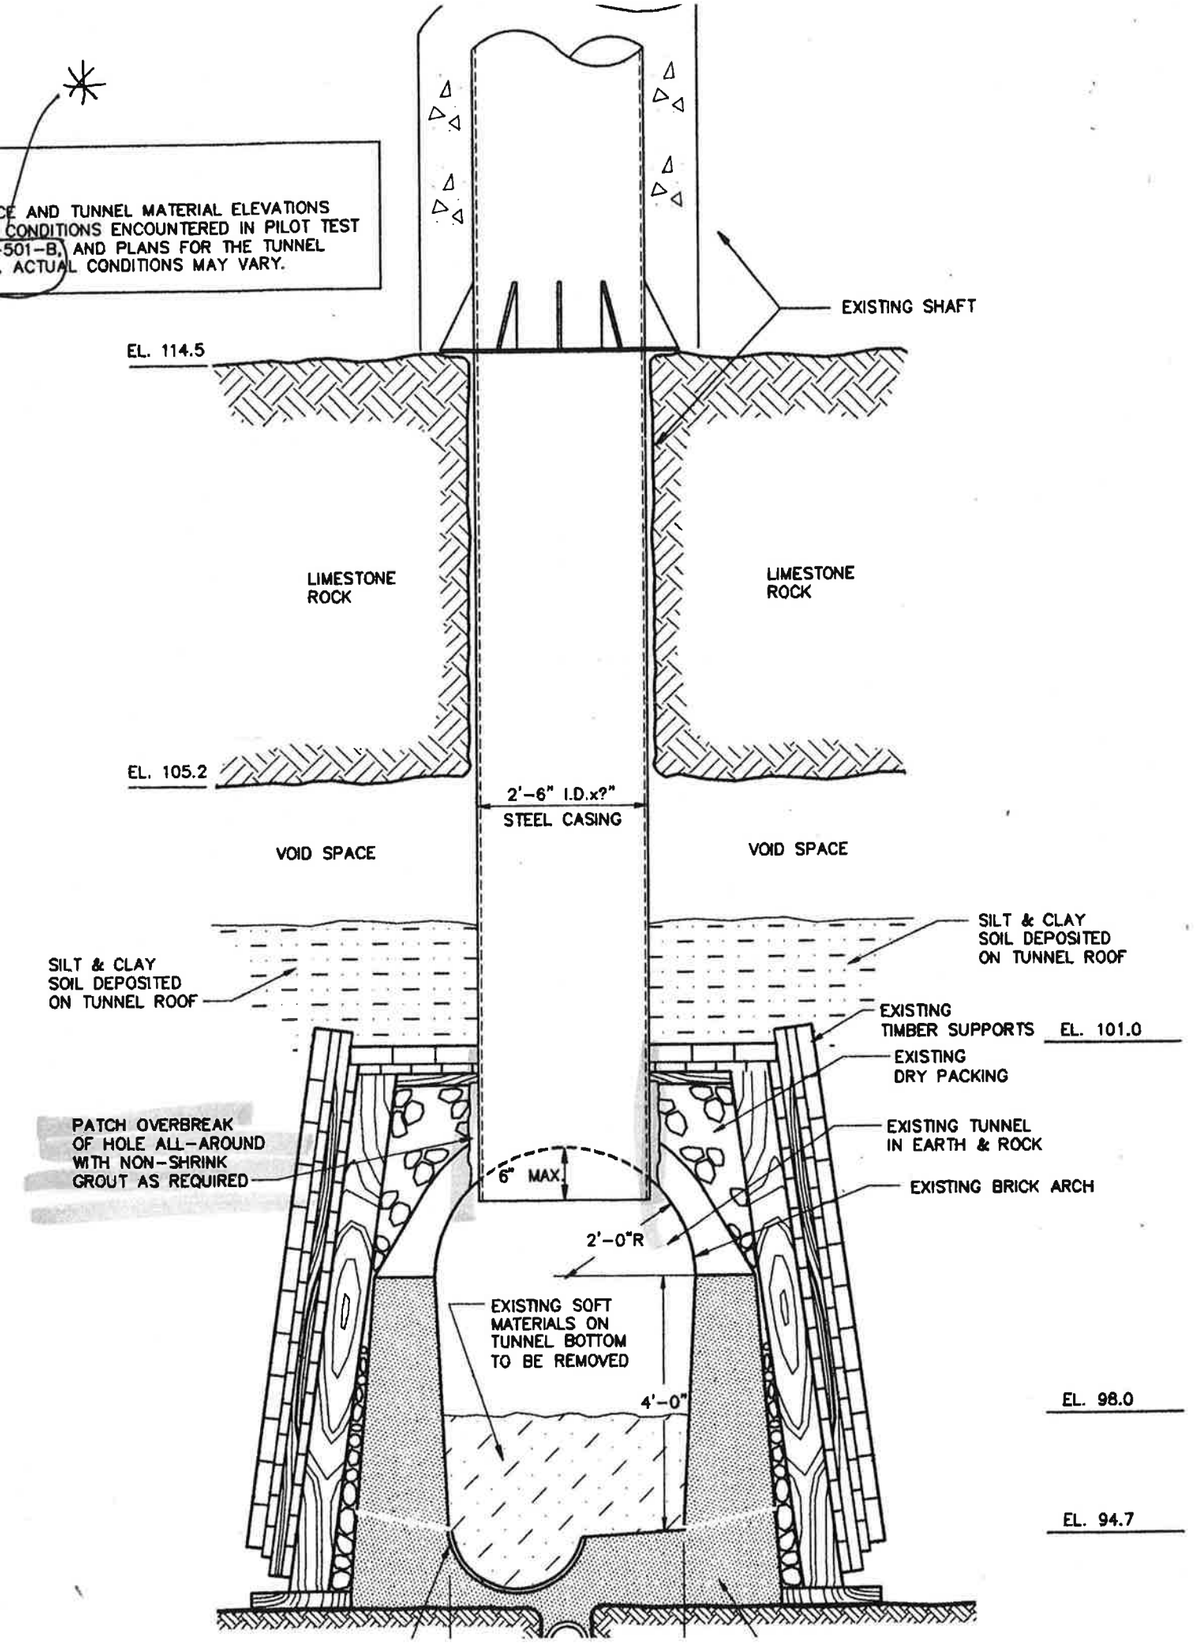

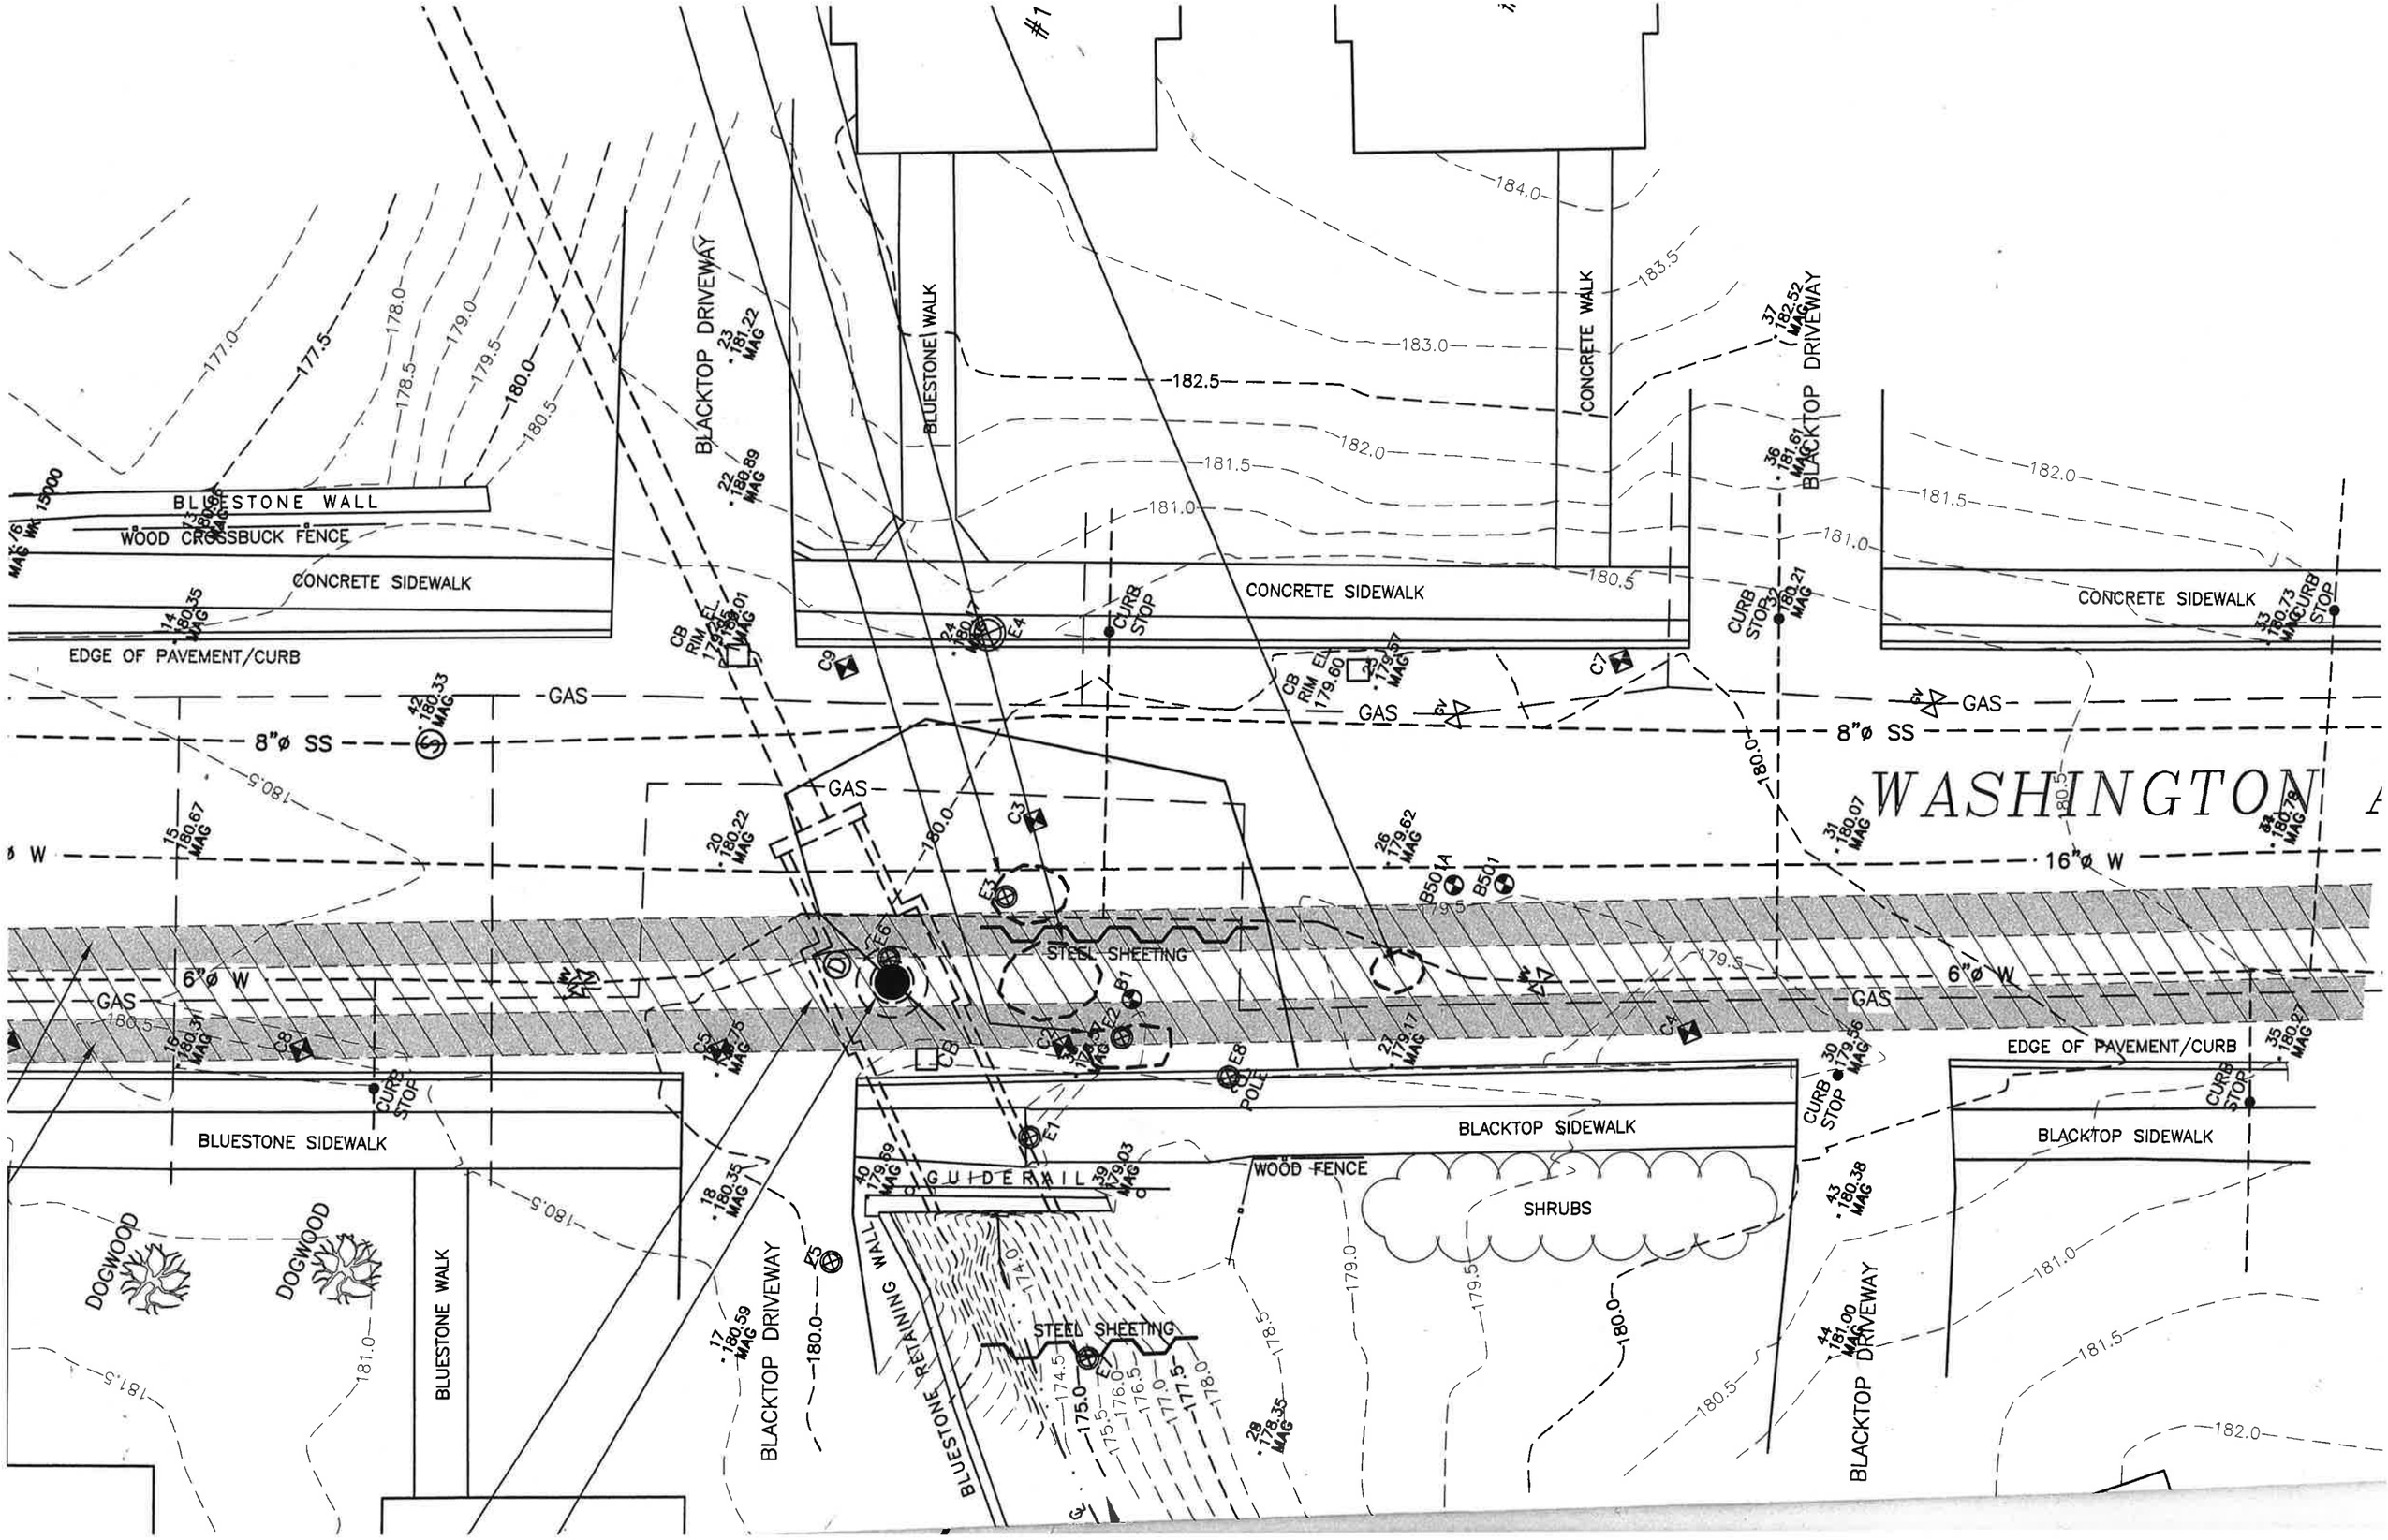

BLUESTONE WALL
WOOD CROSSBUCK FENCE
CONCRETE SIDEWALK
EDGE OF PAVEMENT/CURB
BLACKTOP DRIVEWAY
BLUESTONE WALK
CONCRETE WALK
CONCRETE SIDEWALK
CURB STOP
GAS
8"ø SS
16"ø W
6"ø W
WASHINGTON
STEEL SHEETING
BLUESTONE SIDEWALK
BLACKTOP SIDEWALK
WOOD FENCE
SHRUBS
GUIDERAIL
BLUESTONE RETAINING WALL
DOGWOOD
DOGWOOD
EDGE OF PAVEMENT/CURB
CURB STOP
POLE