CONCEPTUAL SITE PLAN FOR

KINGSTON POINT RAIL TRAIL PHASE 2

NOVEMBER 11, 2019

Clark Patterson Lee
ARCHITECTURE · ENGINEERING · PLANNING

RONDOUT BRIDGE

WEST SIDE OF TROLLEY MUSEUM - VIEW EAST

NORTH SIDE OF TROLLEY MUSEUM - VIEW EAST

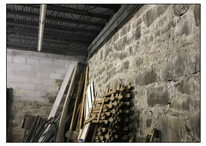

NORTHWEST CORNER OF TROLLEY MUSEUM - BASEMENT

NORTH SIDE OF TROLLEY MUSEUM - VIEW WEST

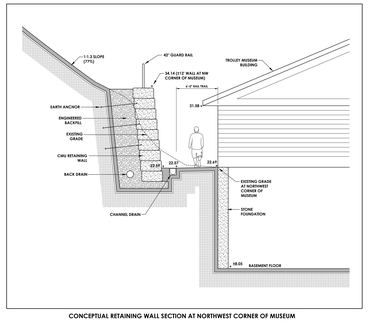
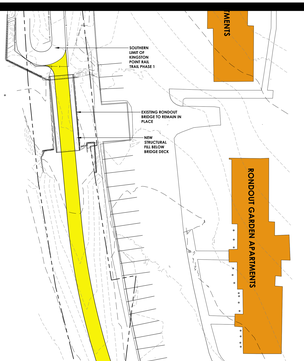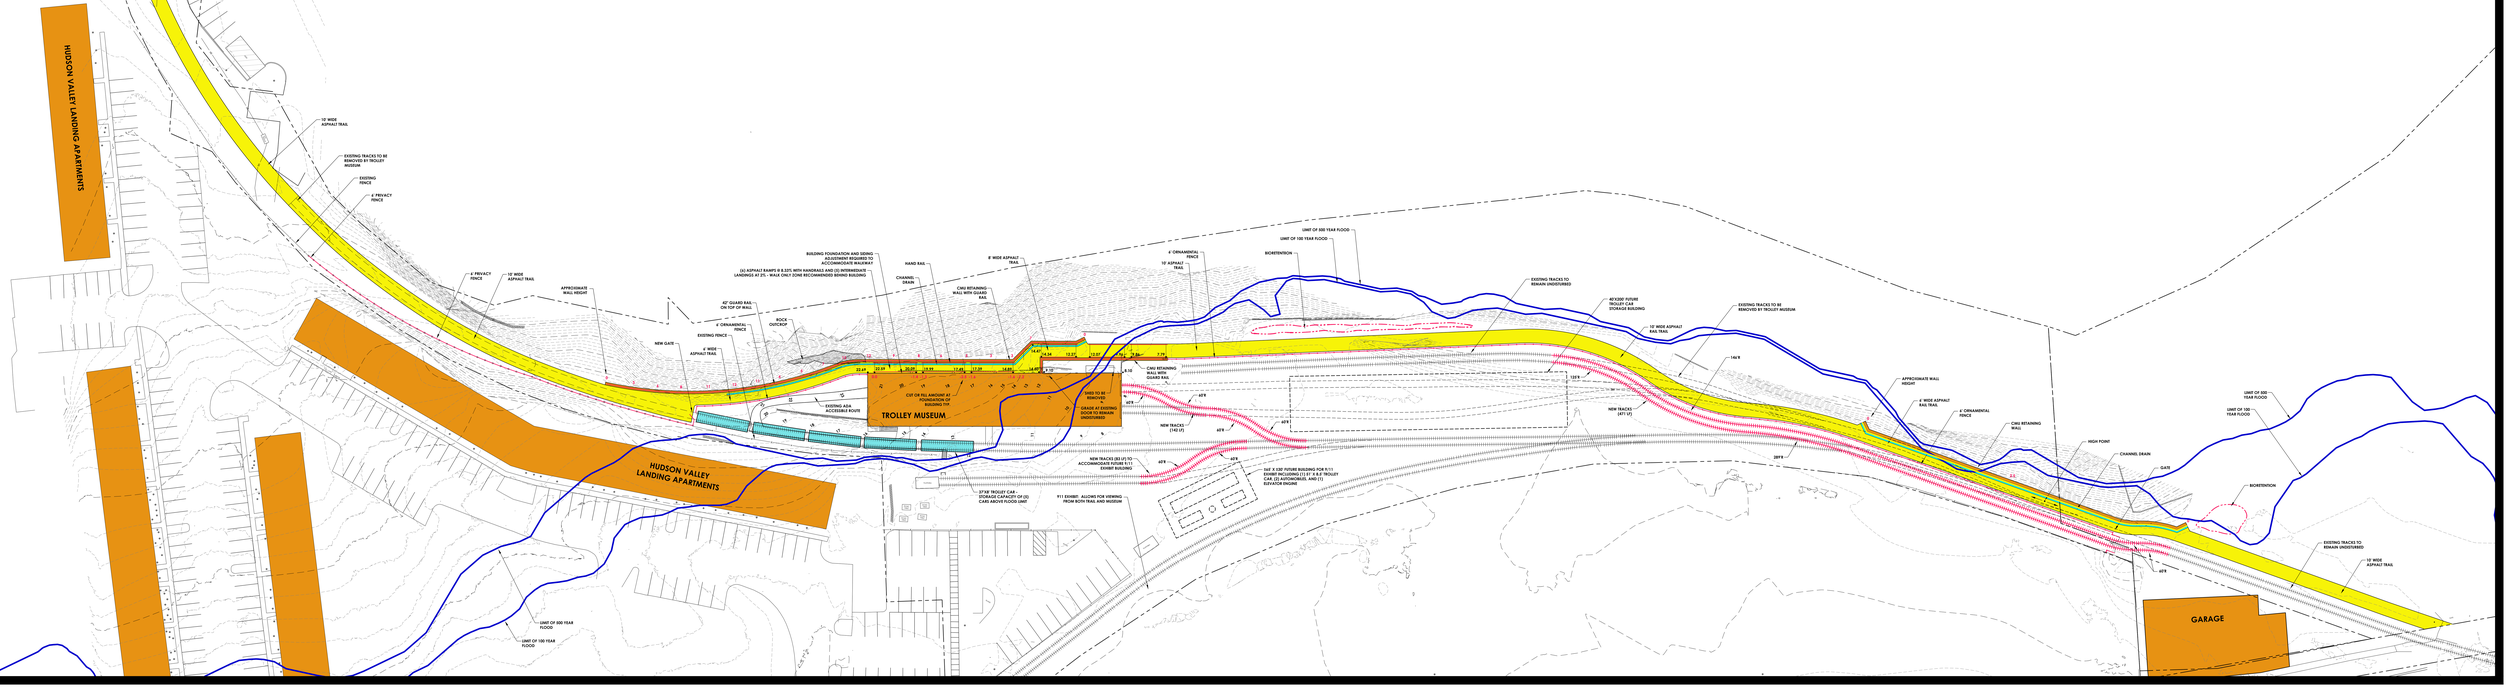
CONCEPTUAL RETAINING WALL SECTION AT NORTHWEST CORNER OF MUSEUM