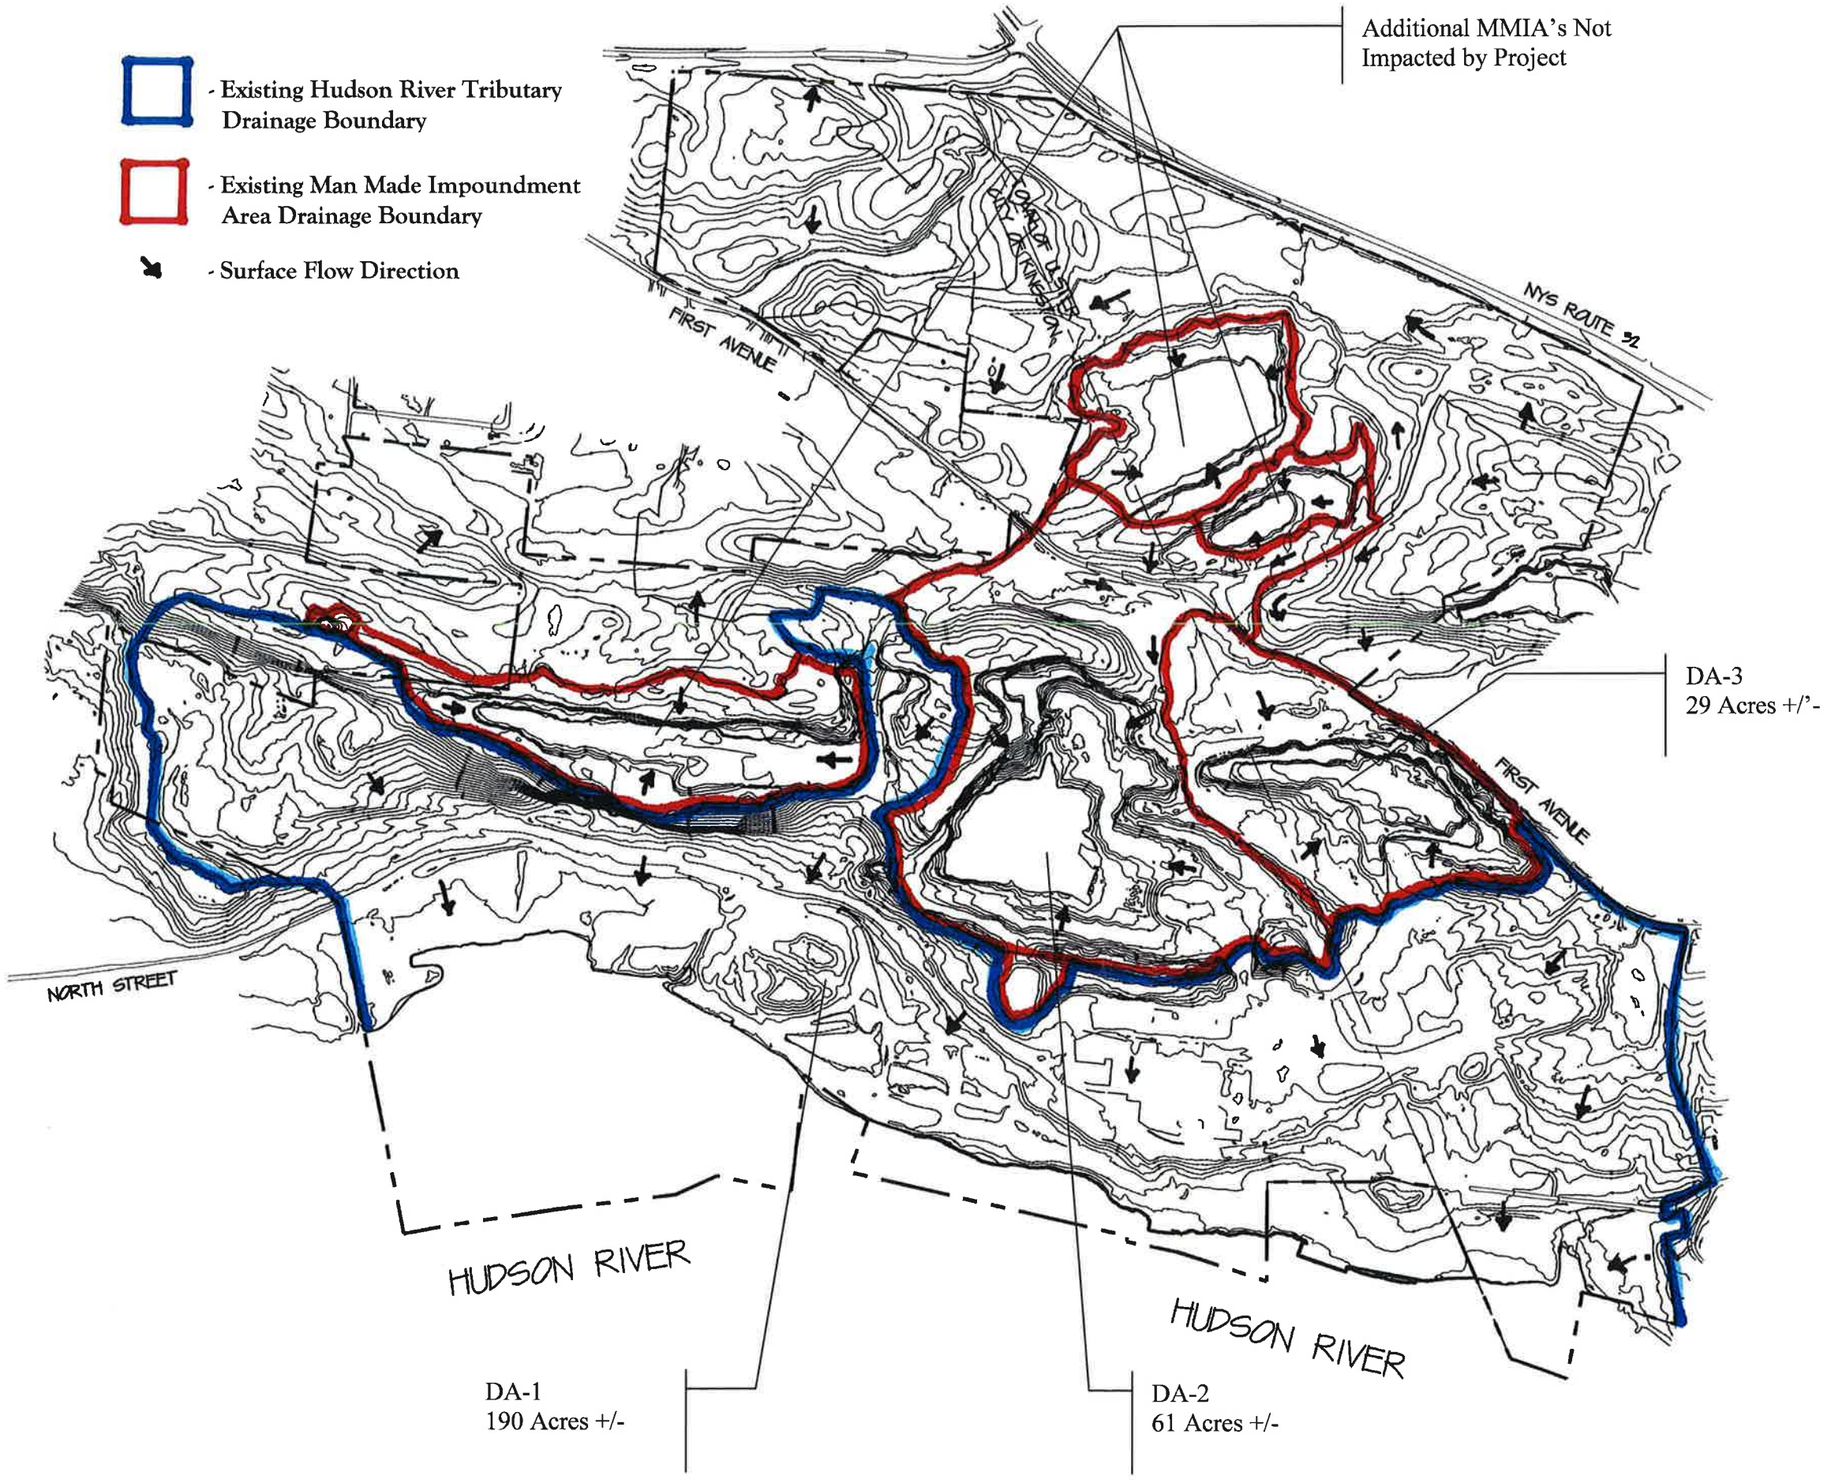

• ENGINEERING
• ARCHITECTURE
• LAND PLANNING
SIMONE DESIGN GROUP
33 MAIN ST.
SOUTH SALEM, NY 10590
Tel. 914.965.3990
Fax. 914.423.4526

Owner:
Kingston Landing Development, Llc
One Executive Blvd
Yonkers, New York 10701

Existing Drainage Areas

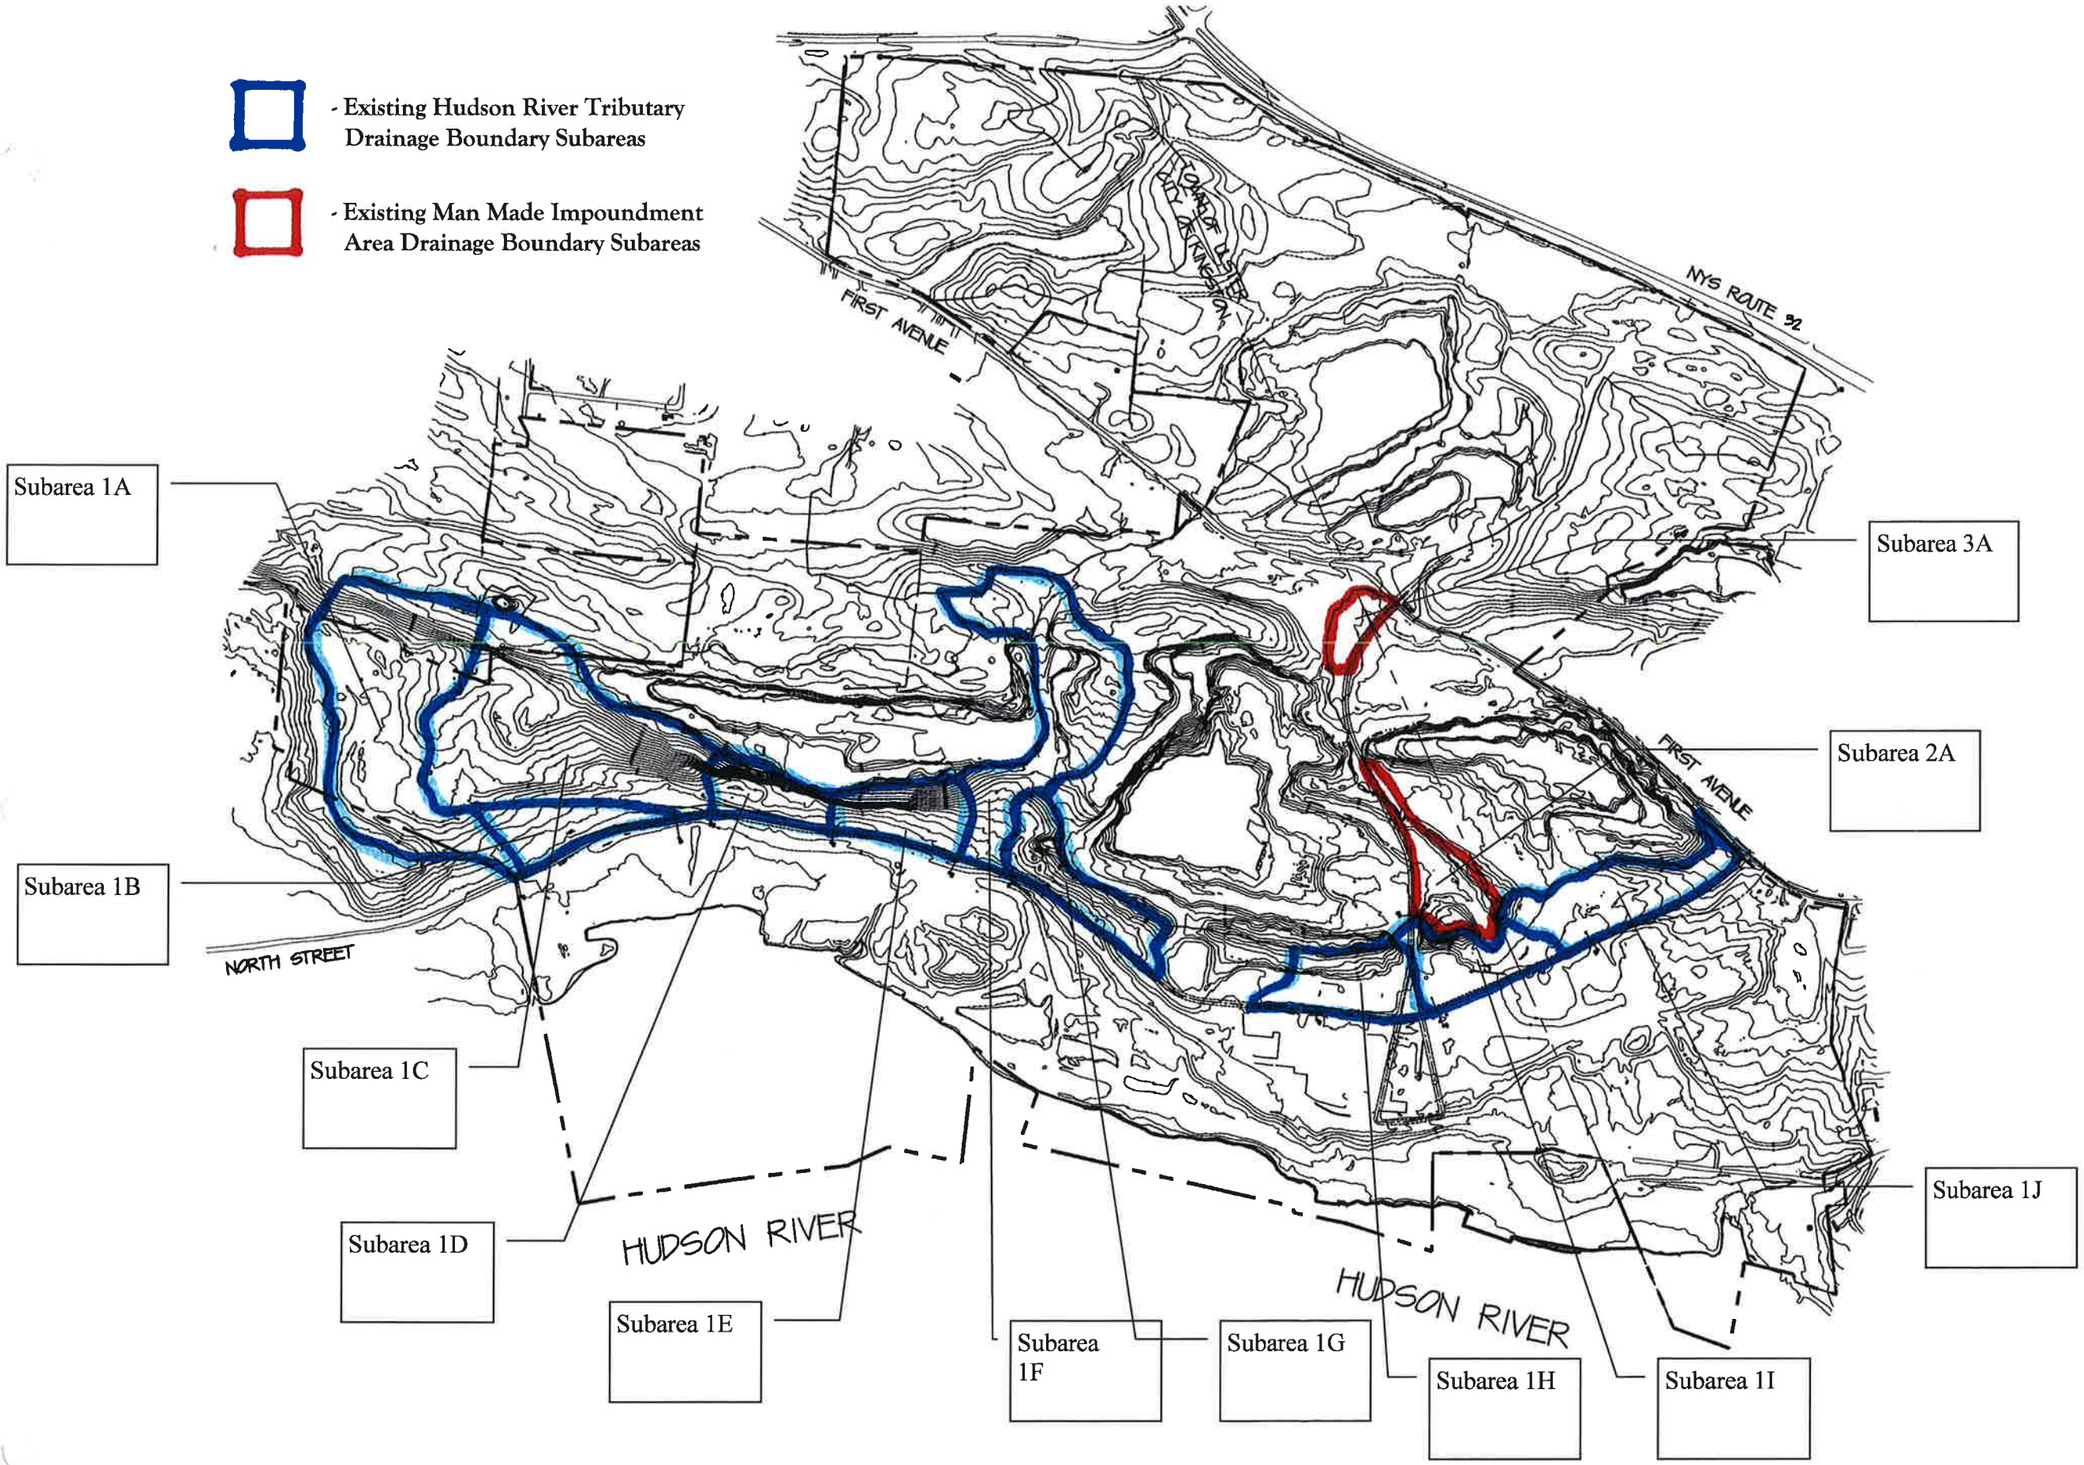

• ENGINEERING
• ARCHITECTURE
• LAND PLANNING
SIMONE DESIGN GROUP
71 MAIN ST.
SOUTH SALEM, NY 10590
Tel: 914.965.3990
Fax: 914.423.6526

Owner:
Kingston Landing Development, Llc
One Executive Blvd
Yonkers, New York 10701

Proposed Drainage Subareas